SCHEDULE 'J' SITE PLAN

12-FEB-21

ADDRESS	30 STANZEL DRIVE		DRAWN BY	GISEL RODRIGUEZ SANCHEZ	
LOT	52	CARDEL HOMES	SCALE (metric)	1:200	REVISION DATES
PLAN	27M-77		BLDG AREA (sq.m)	119	
			LOT AREA (sq.m)	343	
			LOT COVERAGE (%)	35	

AUDEN CUSTOM

52

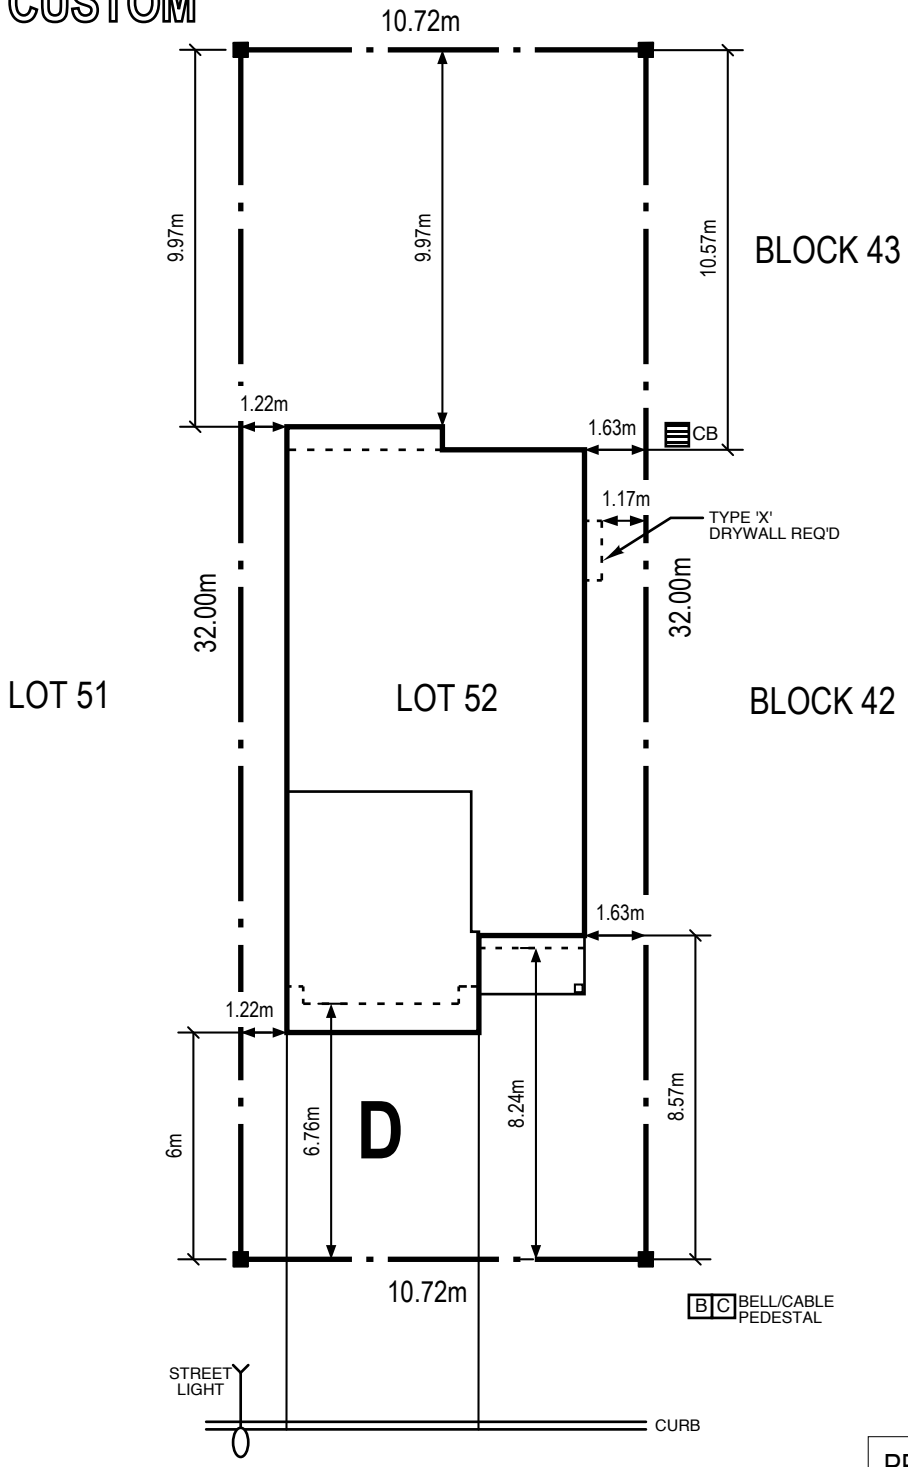

PRELIMINARY PLOT ONLY AND SUBJECT TO FINAL GRADING & APPROVALS